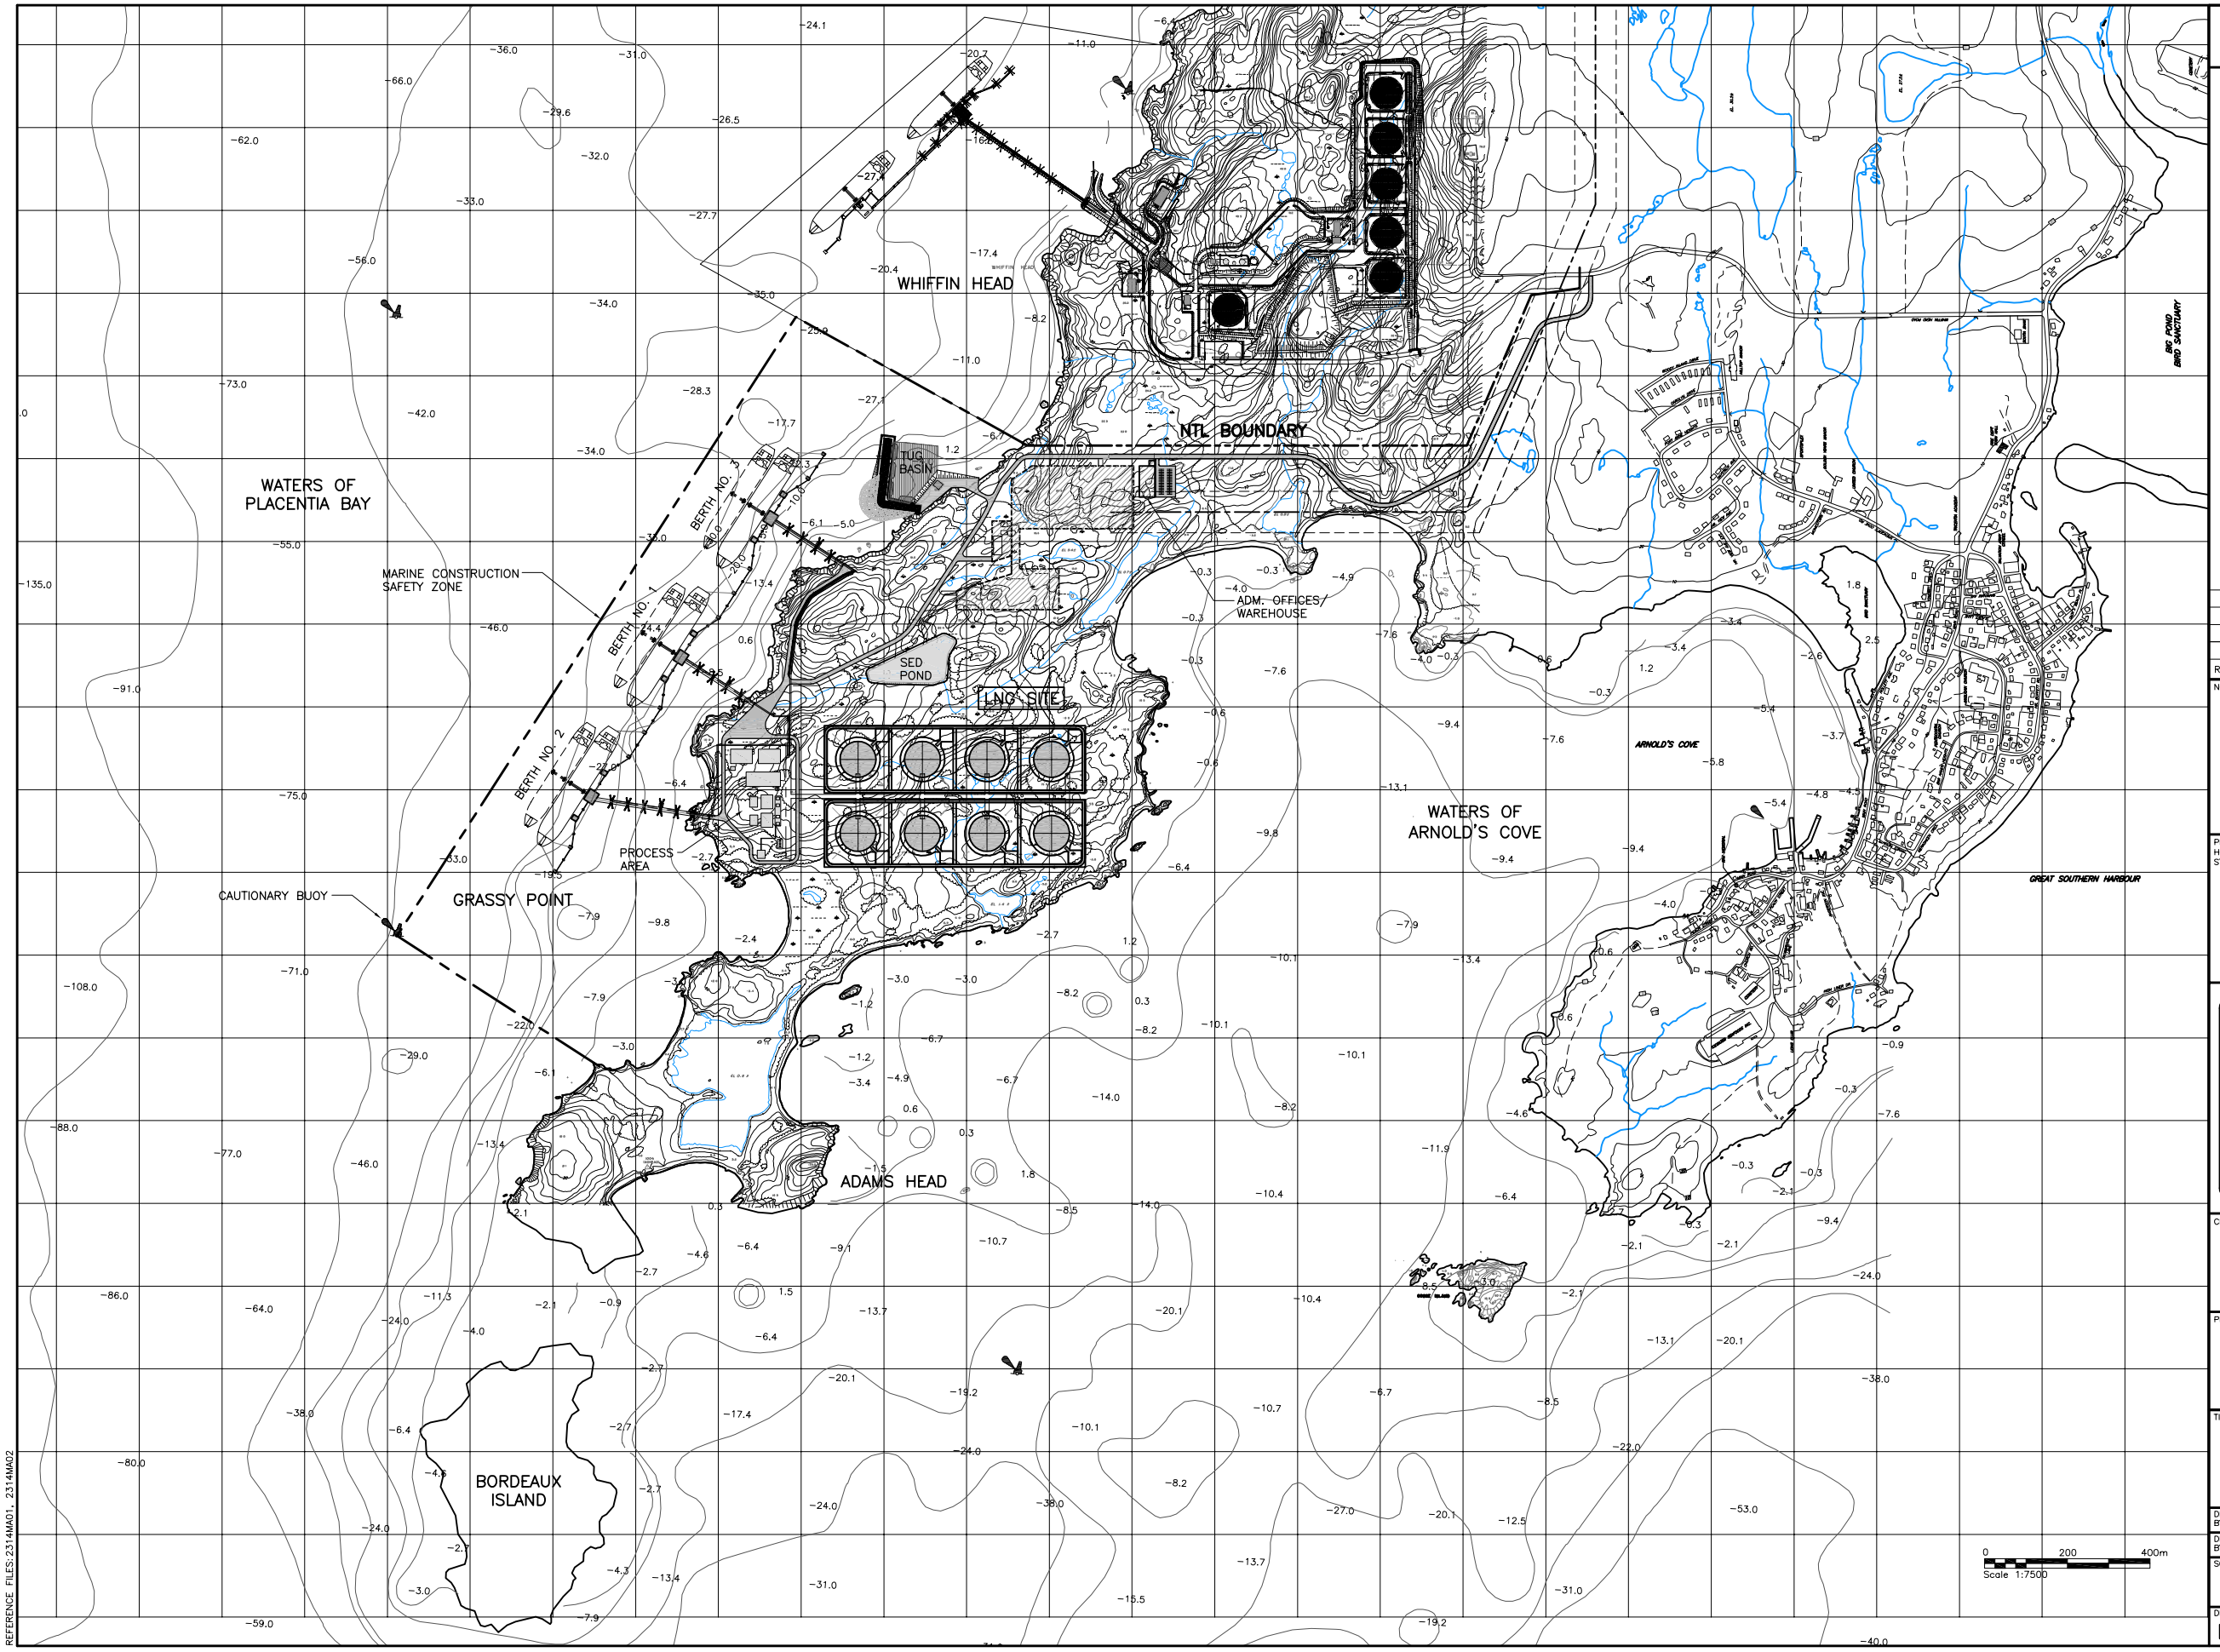


CONTRACTOR MUST VERIFY ALL DIMENSIONS AND CONDITIONS ON SITE BEFORE PROCEEDING WITH ANY PORTION OF THIS WORK. REPRODUCTIONS OF THIS DRAWING MAY HAVE BEEN REDUCED OR ENLARGED. REFER TO GRAPHIC SCALE. DO NOT SCALE DRAWINGS FOR CONSTRUCTION.

| REV. | REVISIONS | REVISED BY | APP. BY | DATE |
|---|---|---|---|---|
| A | ISSUED TO NWPA | P.W. | R.T.B. | 08/02/13 |

NORTH

PROFESSIONAL STAMP

REGISTERED PROFESSIONAL ENGINEER
R. T. BAILEY
SIGNATURE
DATE
PROVINCE OF NEWFOUNDLAND

PERMIT HOLDER STAMP

PROVINCE OF NEWFOUNDLAND
PERMIT HOLDER
CLASS "A"
This Permit Allows
BAE • NEWPLAN GROUP LIMITED
To practice Professional Engineering in Newfoundland and Labrador.
Permit No. as issued by APEGN C0003 which is valid for the year 2005.

BAE • NEWPLAN GROUP
BAE • NEWPLAN GROUP LIMITED
1133 TOPSAIL RD., MOUNT PEARL, NF, A1N 5G2
TEL: (709) 368-0118, FAX: 368-3541

CLIENT
NEWFOUNDLAND LNG LIMITED

PROJECT
GRASSY POINT LNG TRANSSHIPMENT & STORAGE TERMINAL

TITLE
MARINE CONSTRUCTION SAFETY ZONE

| | | | |
|---|---|---|---|
| DESIGNED BY R.T.B. | CHECKED BY | DATE | |
| DRAWN BY G.L./P.W. | APPROVED BY | DATE | |
| SCALE AS SHOWN | BNG PROJ. No. 722314 | | |
| | CLIENT PROJ. No. | | |

DRAWING No. DW1 – 01 – GM–XX–013 REV. A

REFERENCE FILES: 2314MA01, 2314MA02

File name: DW1-01-GM-XX-013.DWG Date: 2008/02/14 @ 09:12