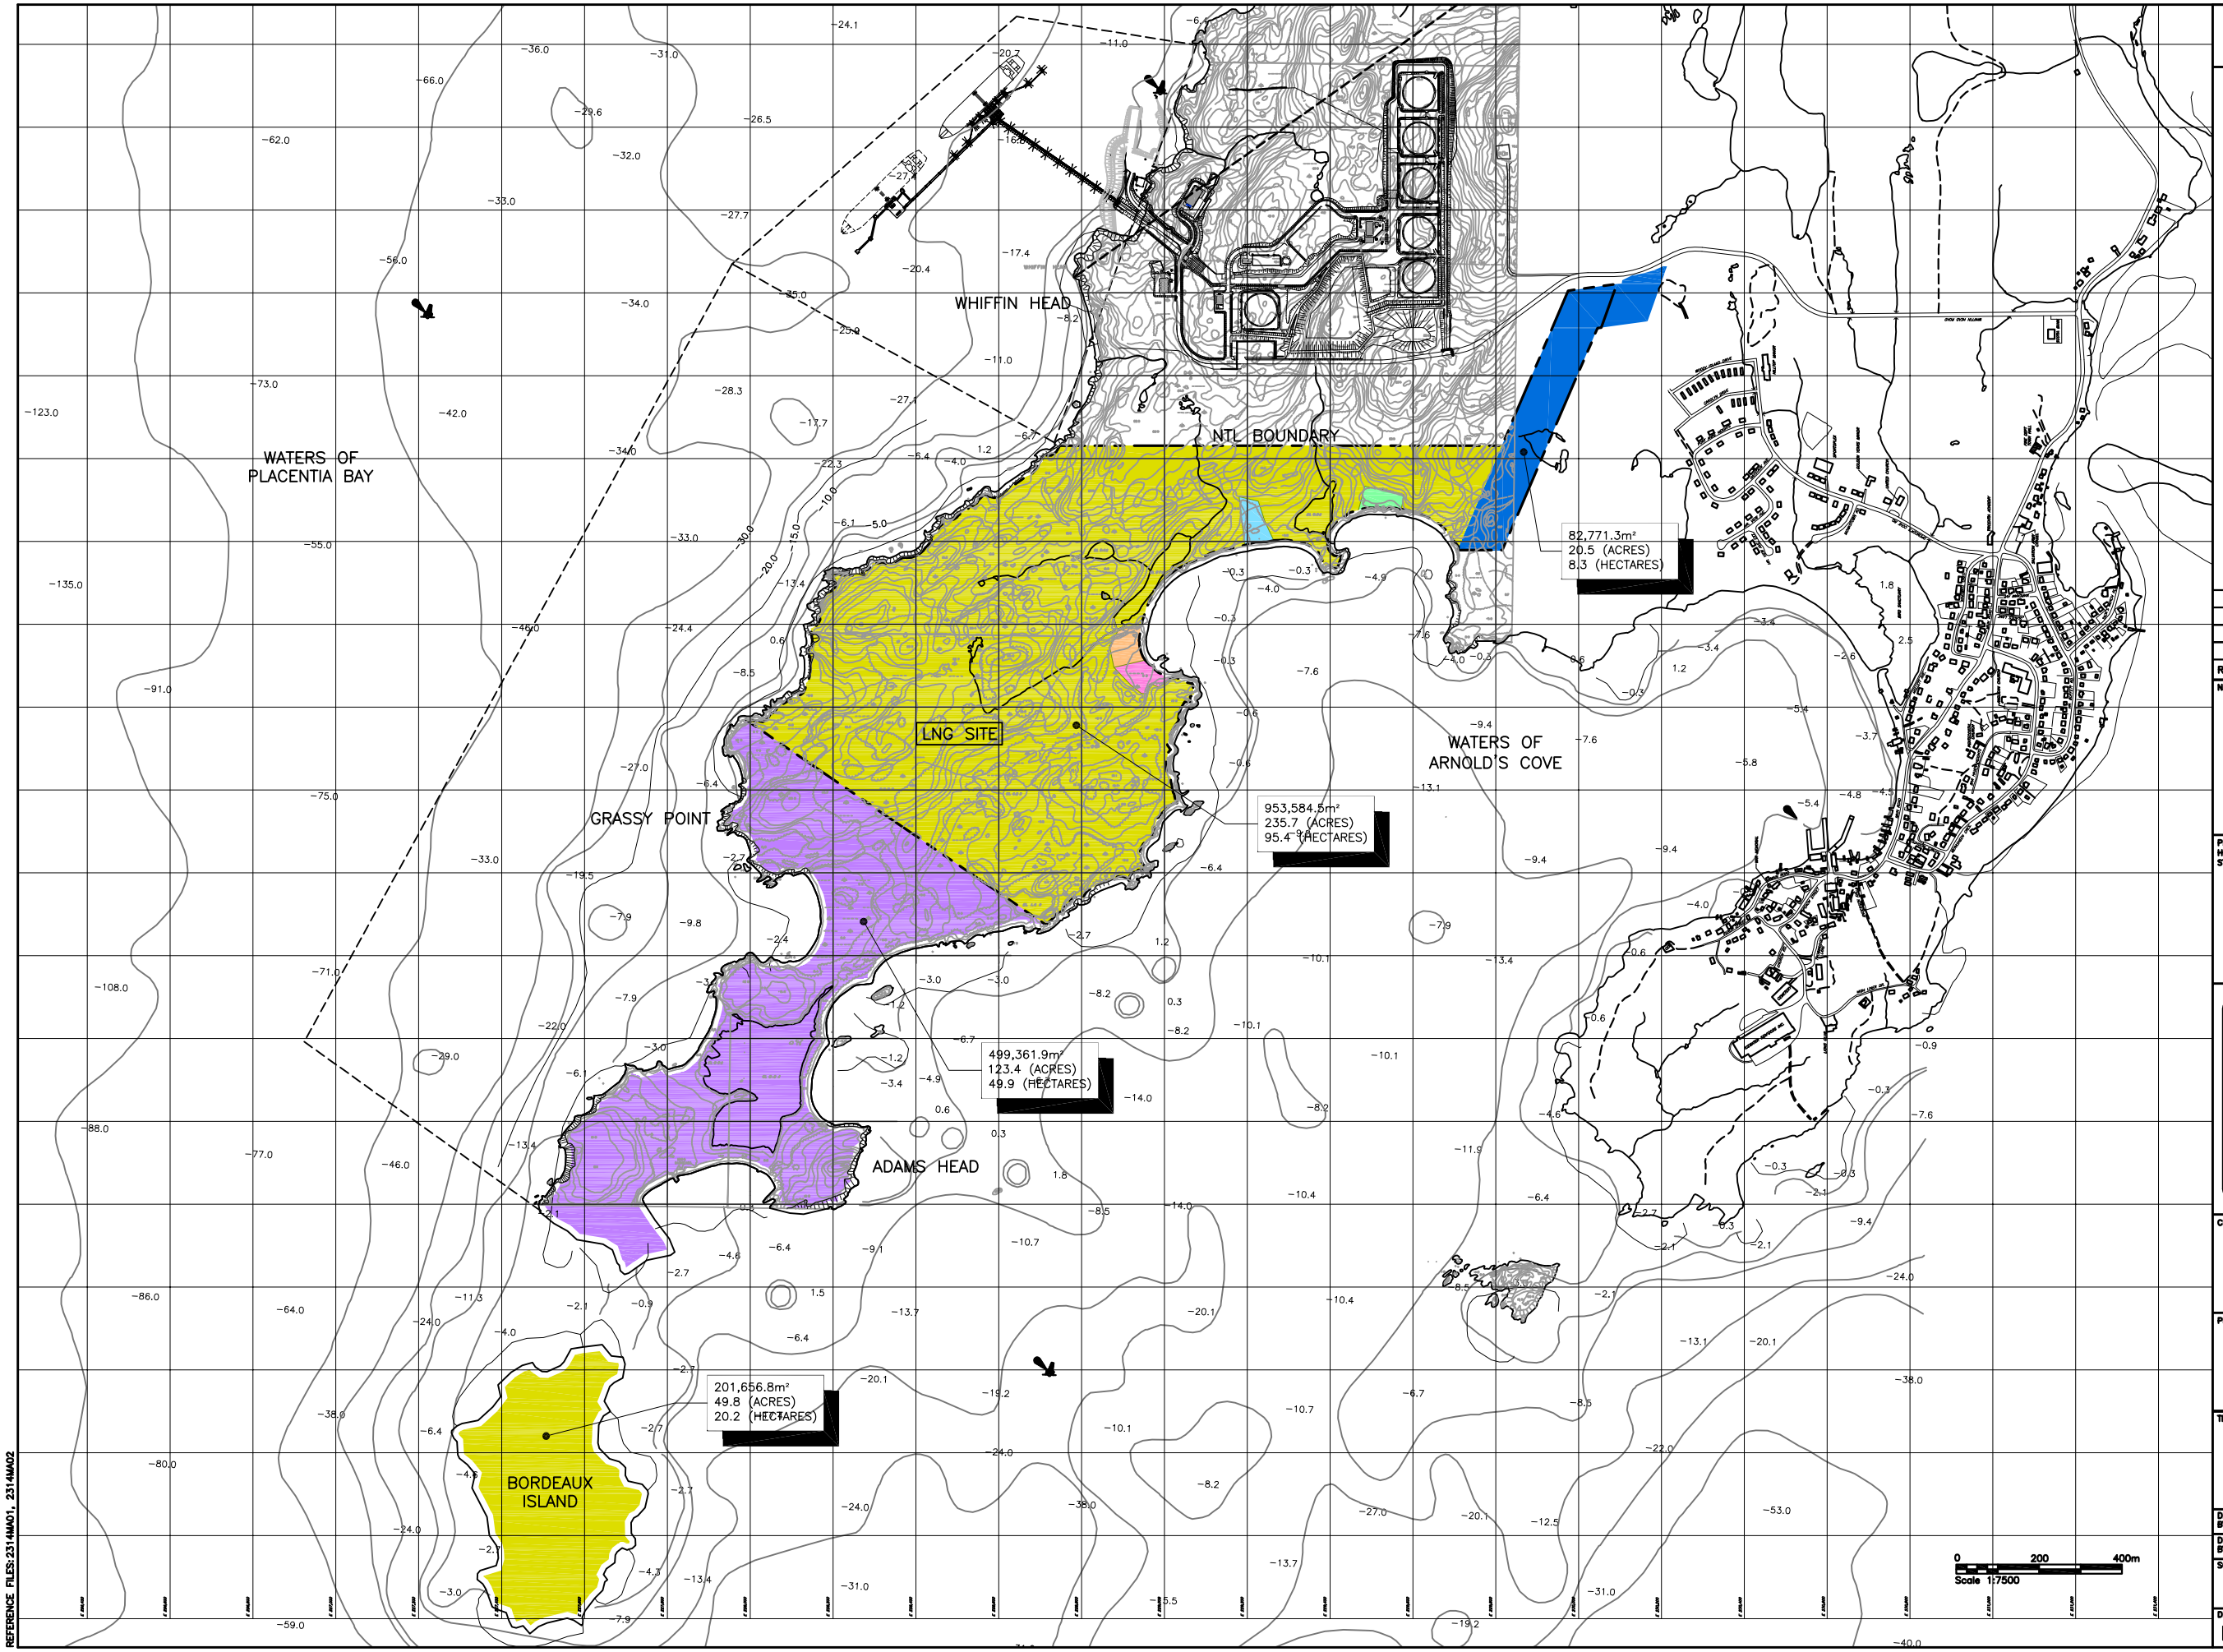

CONTRACTOR MUST VERIFY ALL DIMENSIONS AND CONDITIONS ON SITE BEFORE PROCEEDING WITH ANY PORTION OF THIS WORK. REPRODUCTIONS OF THIS DRAWING MAY HAVE BEEN REDUCED OR ENLARGED. REFER TO GRAPHIC SCALE. DO NOT SCALE DRAWINGS FOR CONSTRUCTION.

LEGEND

- WILLIAM GUY & LLEWELLYN GUY (NL LNG)
- TYPHENIA BRINSTON (NL LNG)
- WILLIAM WAREHAM (NL LNG)
- HARVEY GUY (NL LNG)
- CROWN LANDS (NL LNG)
- TOWN OF ARNOLD'S COVE (NL LNG)
- ESTATE OF JAMES ADAMS (NL LNG)

REV.	REVISIONS	REVISED BY	APP. BY	DATE
B	ISSUED TO CLIENT			07/05/03
A	ISSUED TO CLIENT			07/04/20

NORTH

PROFESSIONAL STAMP

REGISTERED PROFESSIONAL ENGINEER
R. T. BAILEY
SIGNATURE
DATE
PROVINCE OF NEWFOUNDLAND

PERMIT HOLDER STAMP

PROVINCE OF NEWFOUNDLAND
PERMIT HOLDER
CLASS "A"
This Permit Allows
BAE • NEWPLAN GROUP LIMITED
To practice Professional Engineering in Newfoundland and Labrador. Permit No. as issued by APEGN LOO7Z which is valid for the year 2007.

BAE • NEWPLAN GROUP

BAE • NEWPLAN GROUP LIMITED
1133 TOPSAIL RD., MOUNT PEARL, NF, A1N 5G2
TEL: (709) 368-0118, FAX: 368-3541

CLIENT
NEWFOUNDLAND LNG LIMITED

PROJECT
GRASSY POINT LNG TRANSHIPMENT FACILITY

TITLE
LANDS PURCHASED BY NL LNG LTD

DESIGNED BY R.T.B.	CHECKED BY	DATE	
DRAWN BY J.M.C.	APPROVED BY	DATE	
SCALE AS SHOWN	BNG PROJ. No.	722314	
	CLIENT PROJ. No.		

DRAWING No. PR1 – XX – GM – XX – 001 REV. B

REFERENCE FILES: 2314MA01, 2314MA02

File name: 722314PR1XXGMXX001 – COLOR.DWG Date: 2007/07/18 @ 15:58